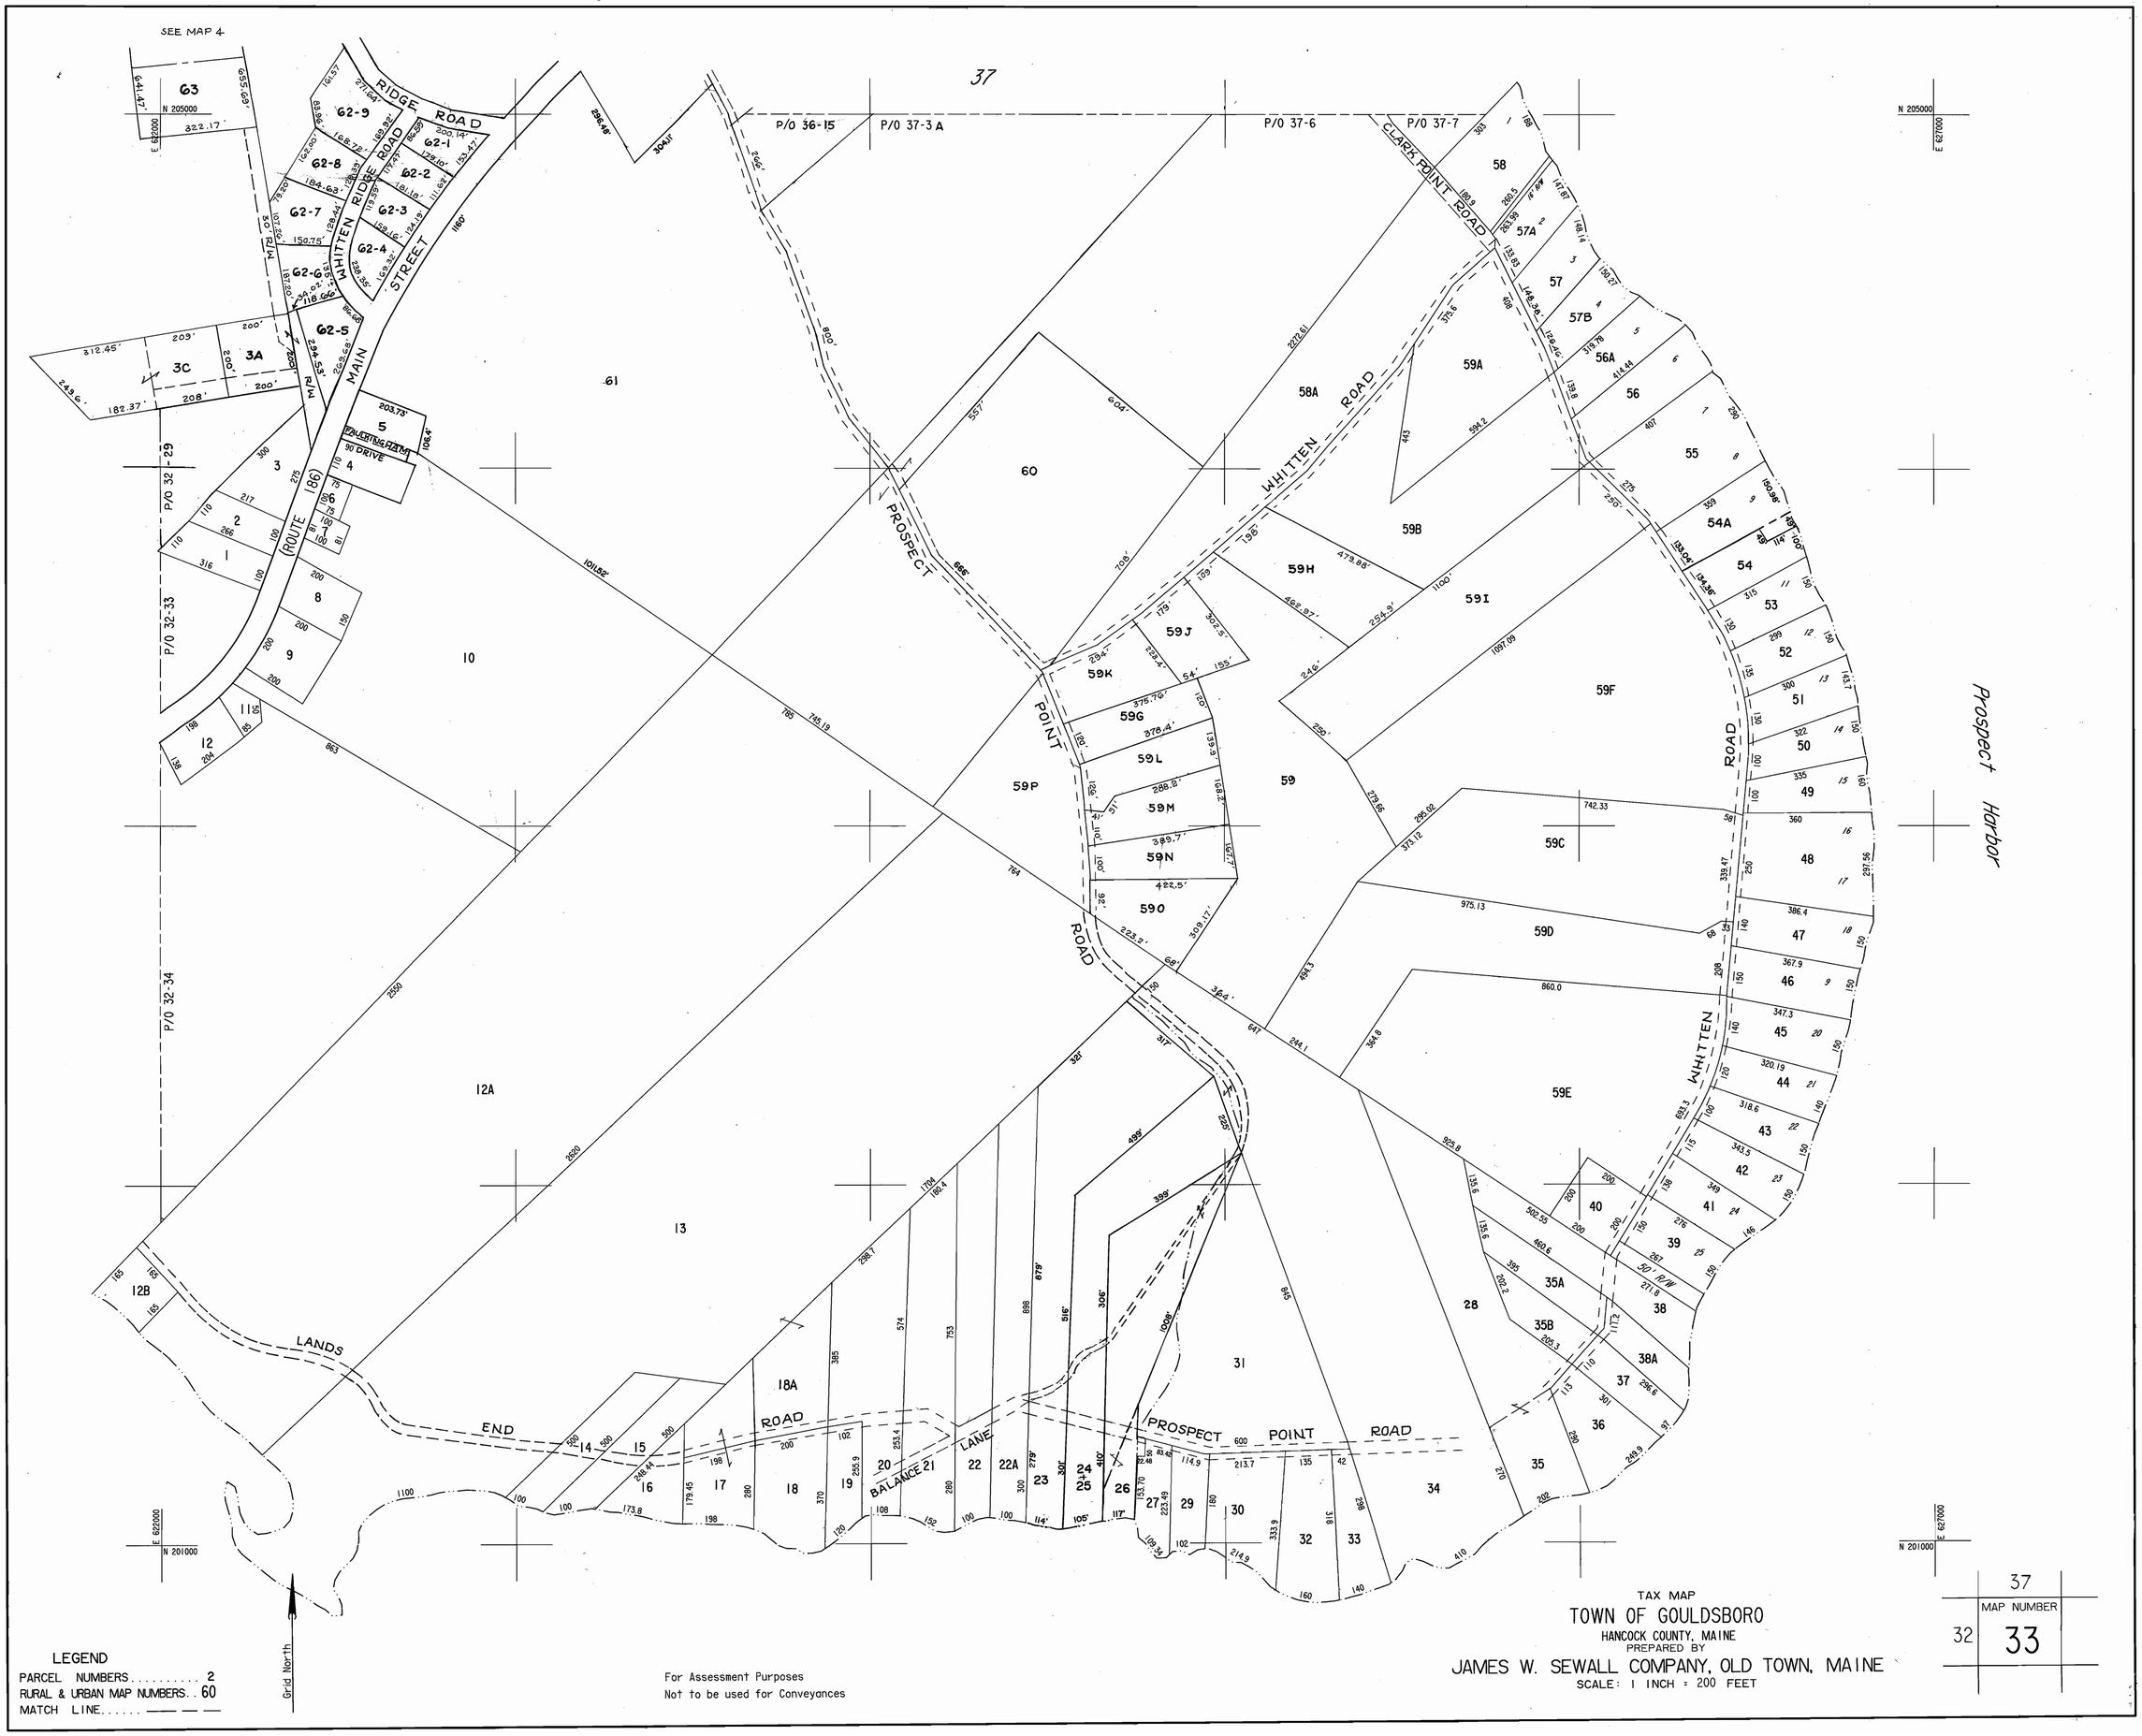
SEE MAP 4
37
RIDGE ROAD
WHITTEN RIDGE ROAD
MAIN STREET
ROUTE 186
PAULKINGHAM DRIVE
P/O 36-15
P/O 37-3 A
P/O 37-6
P/O 37-7
CLARK POINT ROAD
WHITTEN ROAD
PROSPECT POINT ROAD
LANDS END ROAD
BALANCE LANE
PROSPECT POINT ROAD
WHITTEN ROAD
Prospect Harbor
Grid North
LEGEND
PARCEL NUMBERS..... 2
RURAL & URBAN MAP NUMBERS.. 60
MATCH LINE.....
For Assessment Purposes
Not to be used for Conveyances
TAX MAP
TOWN OF GOULDSBORO
HANCOCK COUNTY, MAINE
PREPARED BY
JAMES W. SEWALL COMPANY, OLD TOWN, MAINE
SCALE: 1 INCH = 200 FEET
37
MAP NUMBER
32
33